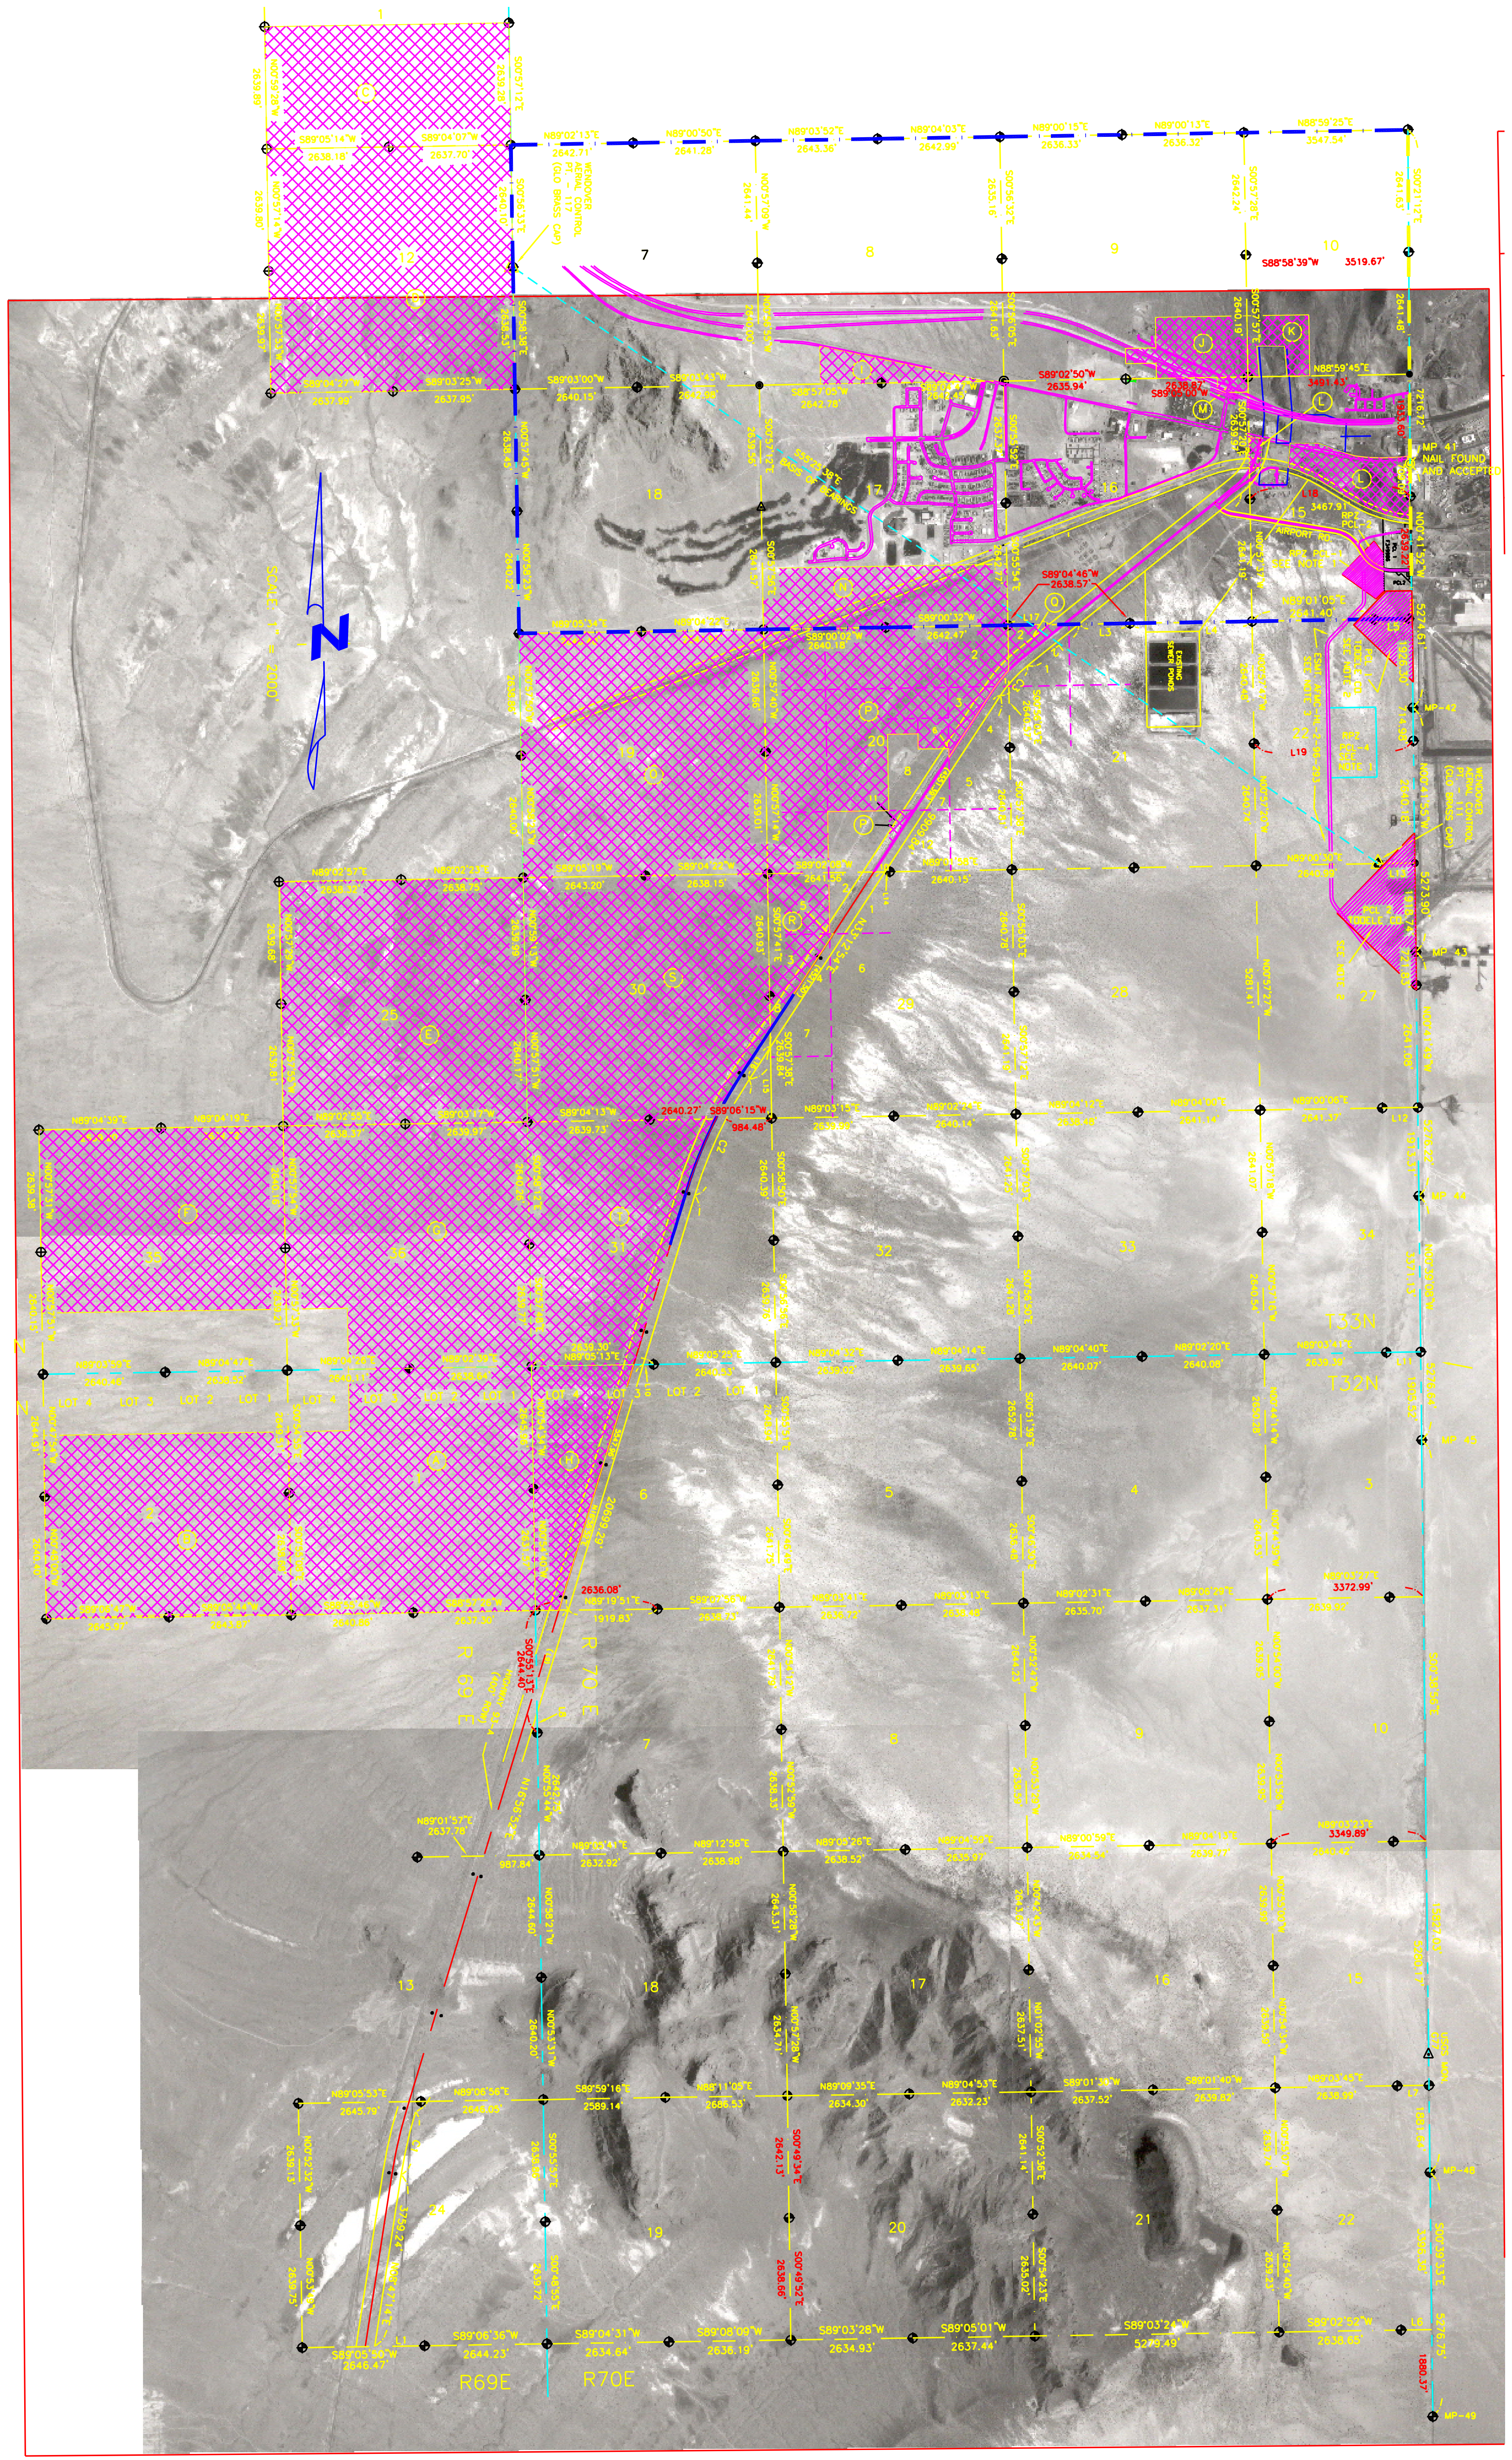

SCALE: 1" = 2000'
WENDOVER AERIAL CONTROL PT. - 117 (GLO BRASS CAP)
WENDOVER AERIAL CONTROL PT. - 111 (GLO BRASS CAP)
S55°25'38"E BASIS OF BEARINGS
MP 41 NAIL FOUND AND ACCEPTED
MP-42
MP 43
MP 44
MP 45
MP-48
MP-49
USGS MON. G77
AIRPORT RD.
RPZ PCL-1 SEE NOTE 1
RPZ PCL-2
RPZ PCL-4 SEE NOTE 1
PCL 1 TOOELE CO. SEE NOTE 2
PCL 2 TOOELE CO. SEE NOTE 2
ESMT. AFMC-HL-2-96-293 SEE NOTE 3
EXISTING SEWER PONDS
HIGHWAY 93-A (400' ROW)
T33N
T32N
R 69 E
R 70 E
R69E
R70E
LOT 4
LOT 3
LOT 2
LOT 1
S88°58'39"W 3519.67'
S89°02'50"W 2635.94'
S89°05'00"W 2638.87'
N88°59'45"E 3491.43'
S89°04'46"W 2638.57'
S89°06'15"W 984.48'
2640.27'
N89°19'51"E 1919.83'
2636.08'
S00°55'13"E 2644.40'
N16°56'52"E
N33°12'54"E 20699.29'
N89°01'57"E 2637.78'
987.84'
N08°47'14"E 3759.24'
S89°05'50"W 2646.47'
N89°03'27"E 3372.99'
N89°03'23"E 3349.89'
15827.03'
5280.17'
5273.90'
5274.61'
5276.22'
5276.64'
5276.75'
5279.49'
L1
L3
L4
L5
L6
L7
L8
L11
L12
L13
L14
L15
L17
L18 3467.91'
L19
C1
C2